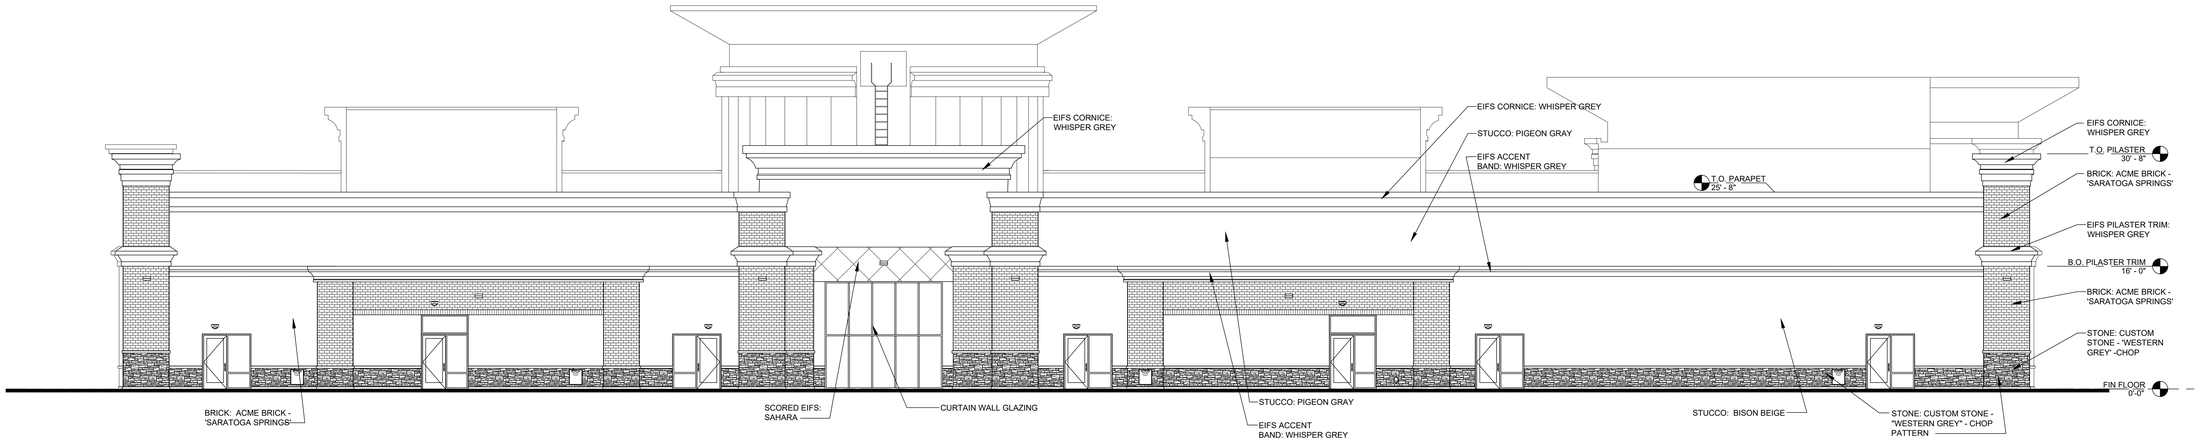

4 A2-0 SOUTH ELEVATION
SCALE: 1/8" = 1'-0"

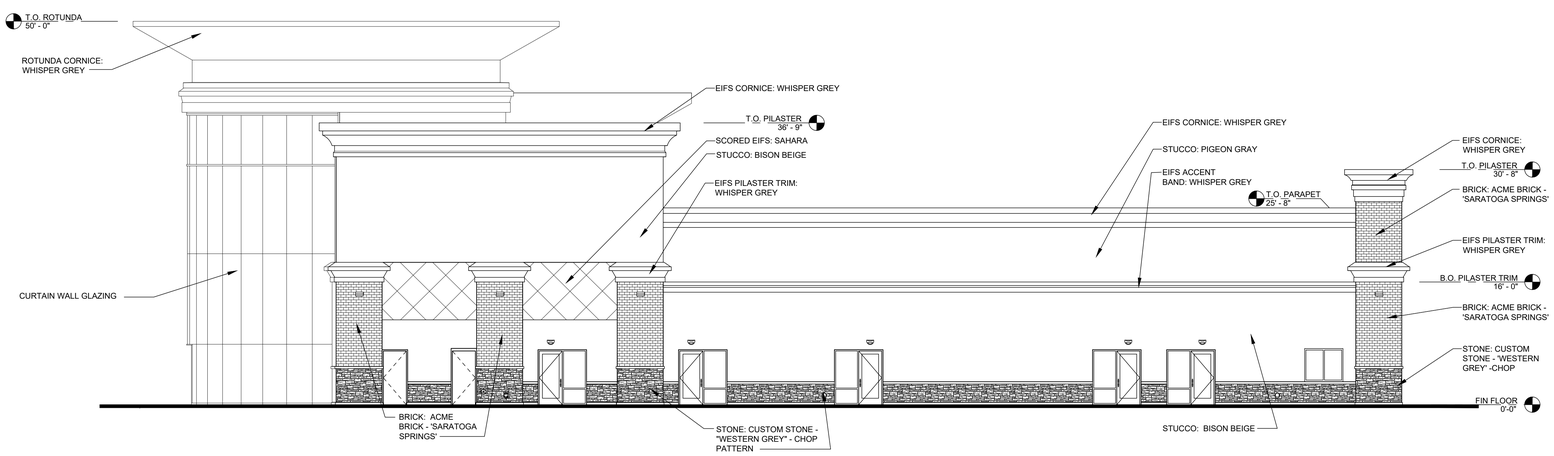

3 A2-0 WEST ELEVATION
SCALE: 1/8" = 1'-0"

ELEVATIONS FOR APPROVAL
10/06/16

EXTERIOR ELEVATIONS 33K

CASCO
10877 WATSON ROAD
ST. LOUIS, MO 63127
PROJECT MANAGERS

CHILDREN'S LEARNING ADVENTURE
CHILDCARE CENTERS
GREENVILLE
2536 WOODRUFF RD
SIMPSONVILLE, SC

CHILDREN'S LEARNING™ ADVENTURE Childcare Centers

No:	ISSUE:	DATE:
	75% OWNER REVIEW	XX/XX/XX
	90% OWNER REVIEW/PERMIT	XX/XX/XX

NOT FOR CONSTRUCTION

PROFESSIONAL OF RECORD
PHONE: 314-821-1100

Job No: XXXXXX
Permit Date: XX-XX-14
Bid Date:
Scale: 1/8"=1'-0"
Drawn:
Checked:
Sheet No.

Plotted On: Thursday, October 06, 2016 - 3:46pm
User Name: kristen_mack