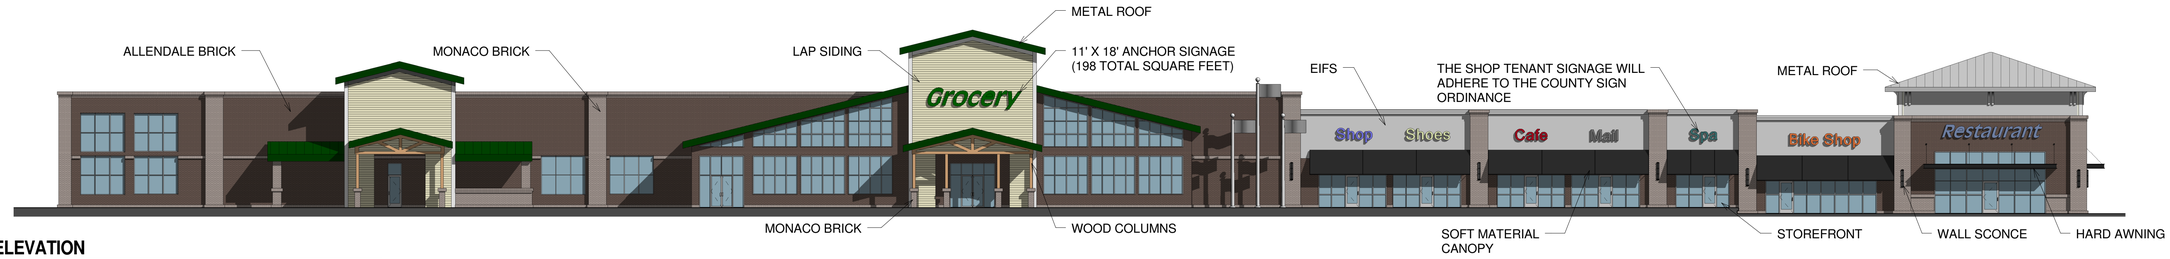

FRONT ELEVATION

1/16" = 1'- 0"

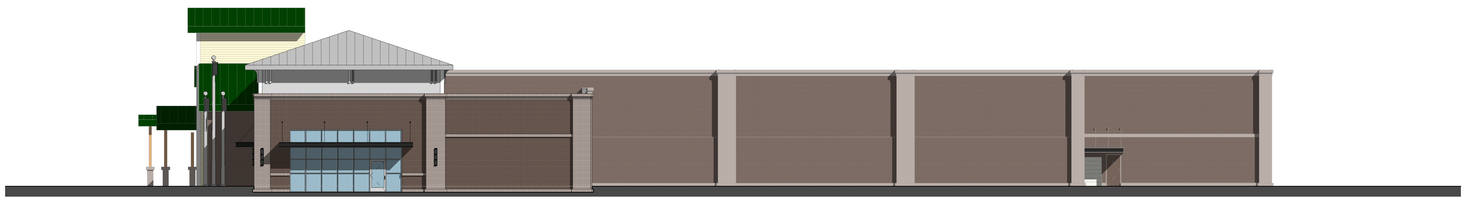

RIGHT SIDE ELEVATION

1/16" = 1'- 0"

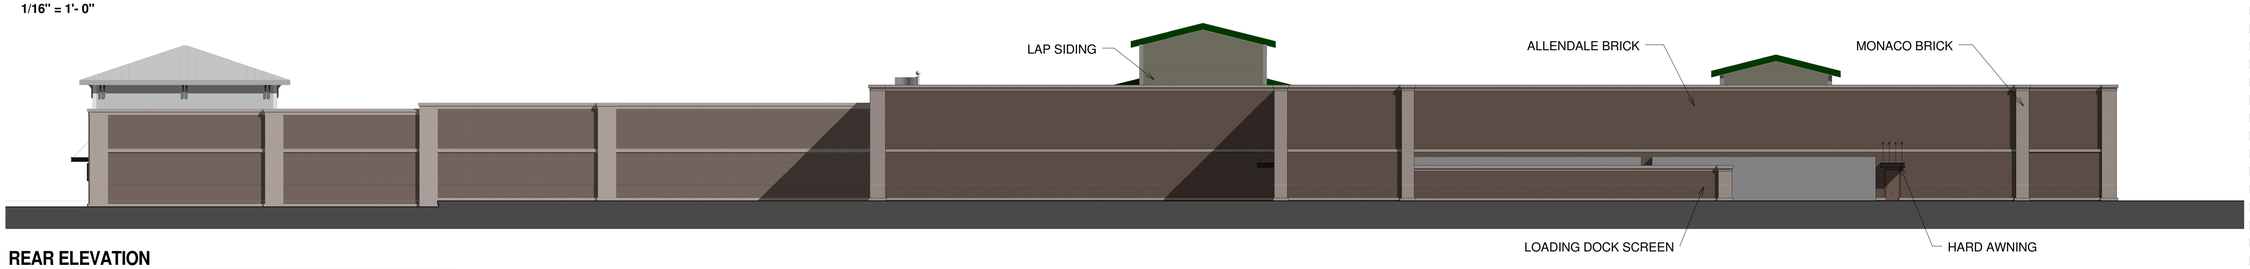

REAR ELEVATION

1/16" = 1'- 0"

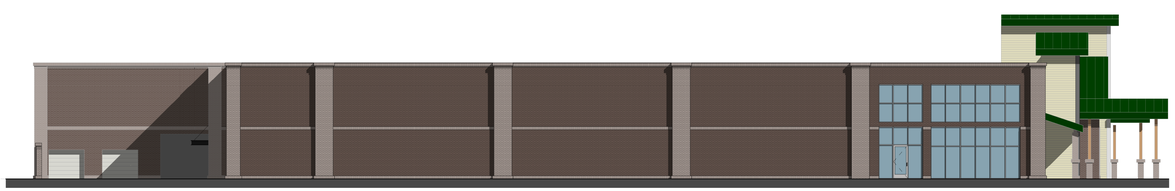

LEFT SIDE ELEVATION

1/16" = 1'- 0"

mcmillan | pazdan | smith
architecture

Village Market East

Greenville, SC

10/07/15

Elevations