MULTIMODAL TRANSIT CORRIDOR ATLERNATIVES FEASIBILITY STUDY

RIGHT-OF-WAY EXHIBIT
SHEET 1 OF 12

SCALE
1" = 500'

MULTIMODAL TRANSIT CORRIDOR ATLERNATIVES FEASIBILITY STUDY

RIGHT-OF-WAY EXHIBIT
SHEET 2 OF 12

SCALE
1" = 500'

MULTIMODAL TRANSIT CORRIDOR ATLERNATIVES FEASIBILITY STUDY

RIGHT-OF-WAY EXHIBIT
SHEET 3 OF 12

SCALE
1" = 500'

MULTIMODAL TRANSIT CORRIDOR ATLERNATIVES FEASIBILITY STUDY

RIGHT-OF-WAY EXHIBIT
SHEET 4 OF 12

SCALE
1" = 500'

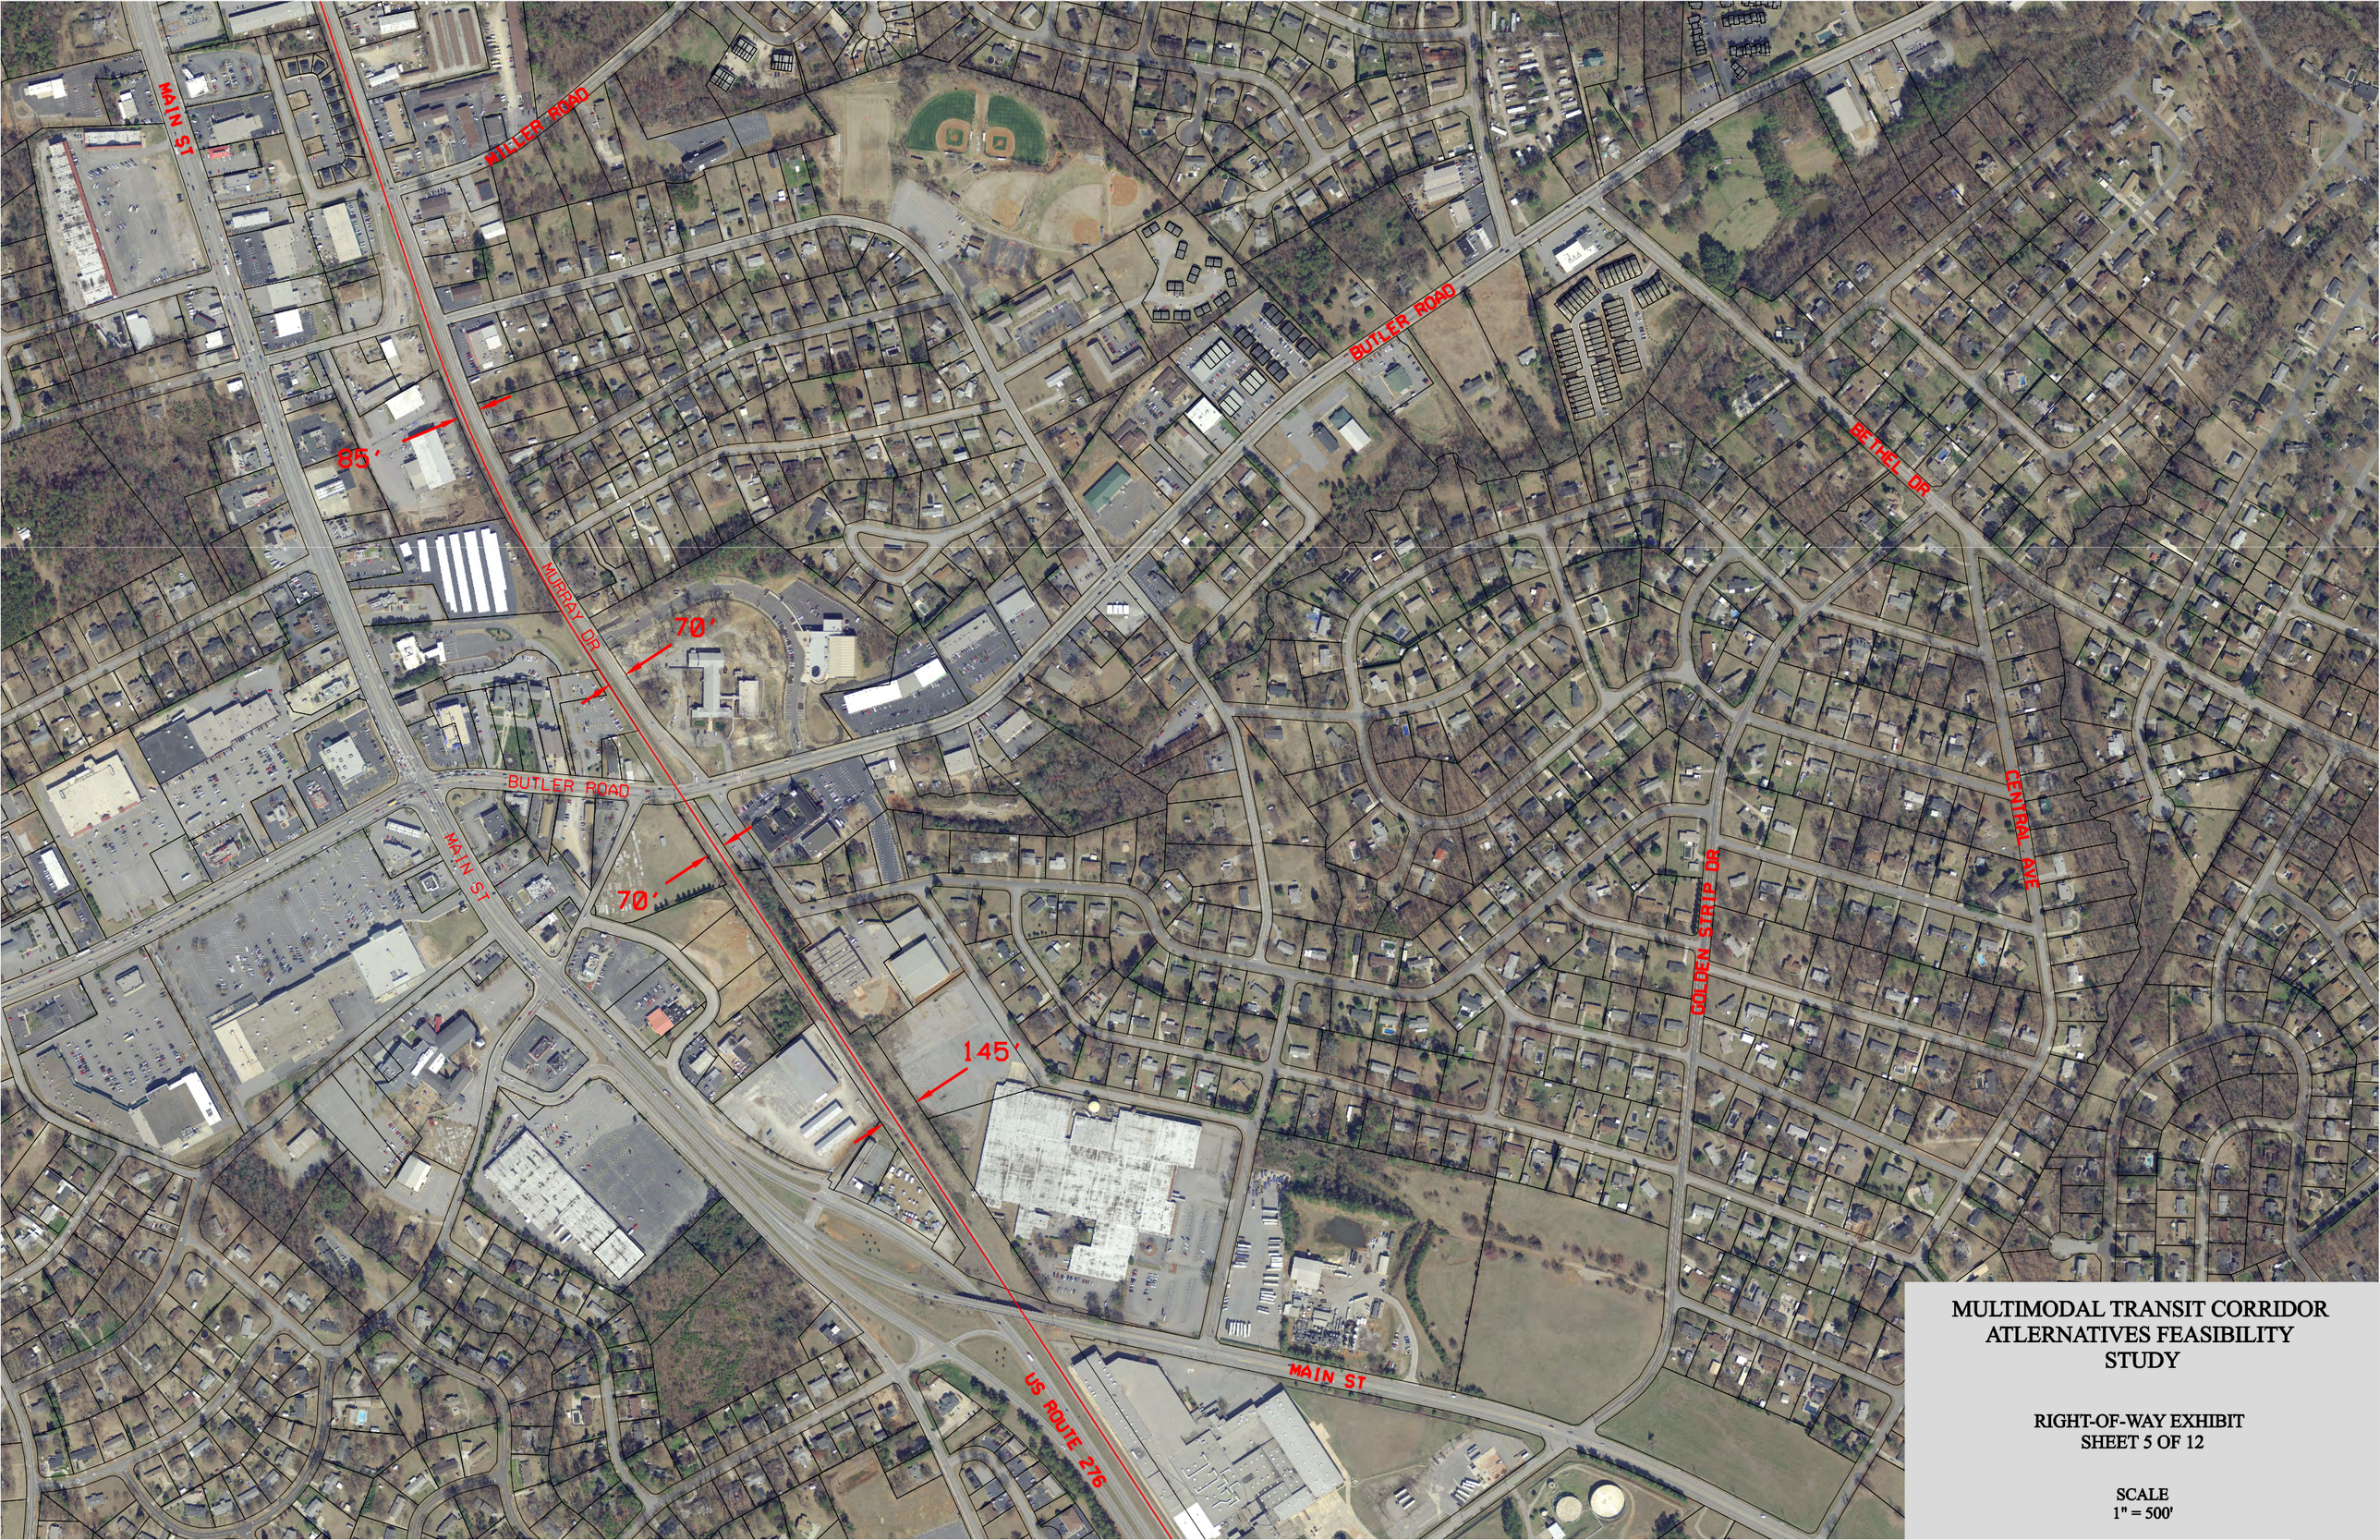

MULTIMODAL TRANSIT CORRIDOR ATLERNATIVES FEASIBILITY STUDY

RIGHT-OF-WAY EXHIBIT
SHEET 5 OF 12

SCALE
1" = 500'

MULTIMODAL TRANSIT CORRIDOR ATLERNATIVES FEASIBILITY STUDY

RIGHT-OF-WAY EXHIBIT
SHEET 6 OF 12

SCALE
1" = 500'

MULTIMODAL TRANSIT CORRIDOR ATLERNATIVES FEASIBILITY STUDY

RIGHT-OF-WAY EXHIBIT
SHEET 7 OF 12

SCALE
1" = 500'

MAIN ST

CARLTON ROAD

JONESVILLE ROAD

OLD STAGE ROAD

GEORGIA ROAD

COLLEGE ST

CURTIS ST

CURTIS ROAD

100'

75'

45'

135'

130'

140'

MULTIMODAL TRANSIT CORRIDOR ATLERNATIVES FEASIBILITY STUDY

RIGHT-OF-WAY EXHIBIT
SHEET 8 OF 12

SCALE
1" = 500'

MULTIMODAL TRANSIT CORRIDOR ATLERNATIVES FEASIBILITY STUDY

RIGHT-OF-WAY EXHIBIT
SHEET 9 OF 12

SCALE
1" = 500'

MULTIMODAL TRANSIT CORRIDOR ATLERNATIVES FEASIBILITY STUDY

RIGHT-OF-WAY EXHIBIT
SHEET 10 OF 12

SCALE
1" = 500'

MAIN ST

100'

PUTNAM ROAD

MAIN ST

VIAN ROAD

100'

PUTNAM ROAD

200'

I-395

VALLEY VIEW ROAD

130'

MAIN ST

100'

MAIN ST

BABB ST

MULTIMODAL TRANSIT CORRIDOR ATLERNATIVES FEASIBILITY STUDY

RIGHT-OF-WAY EXHIBIT
SHEET 11 OF 12

SCALE
1" = 500'

MULTIMODAL TRANSIT CORRIDOR ATLERNATIVES FEASIBILITY STUDY

RIGHT-OF-WAY EXHIBIT
SHEET 12 OF 12

SCALE
1" = 500'