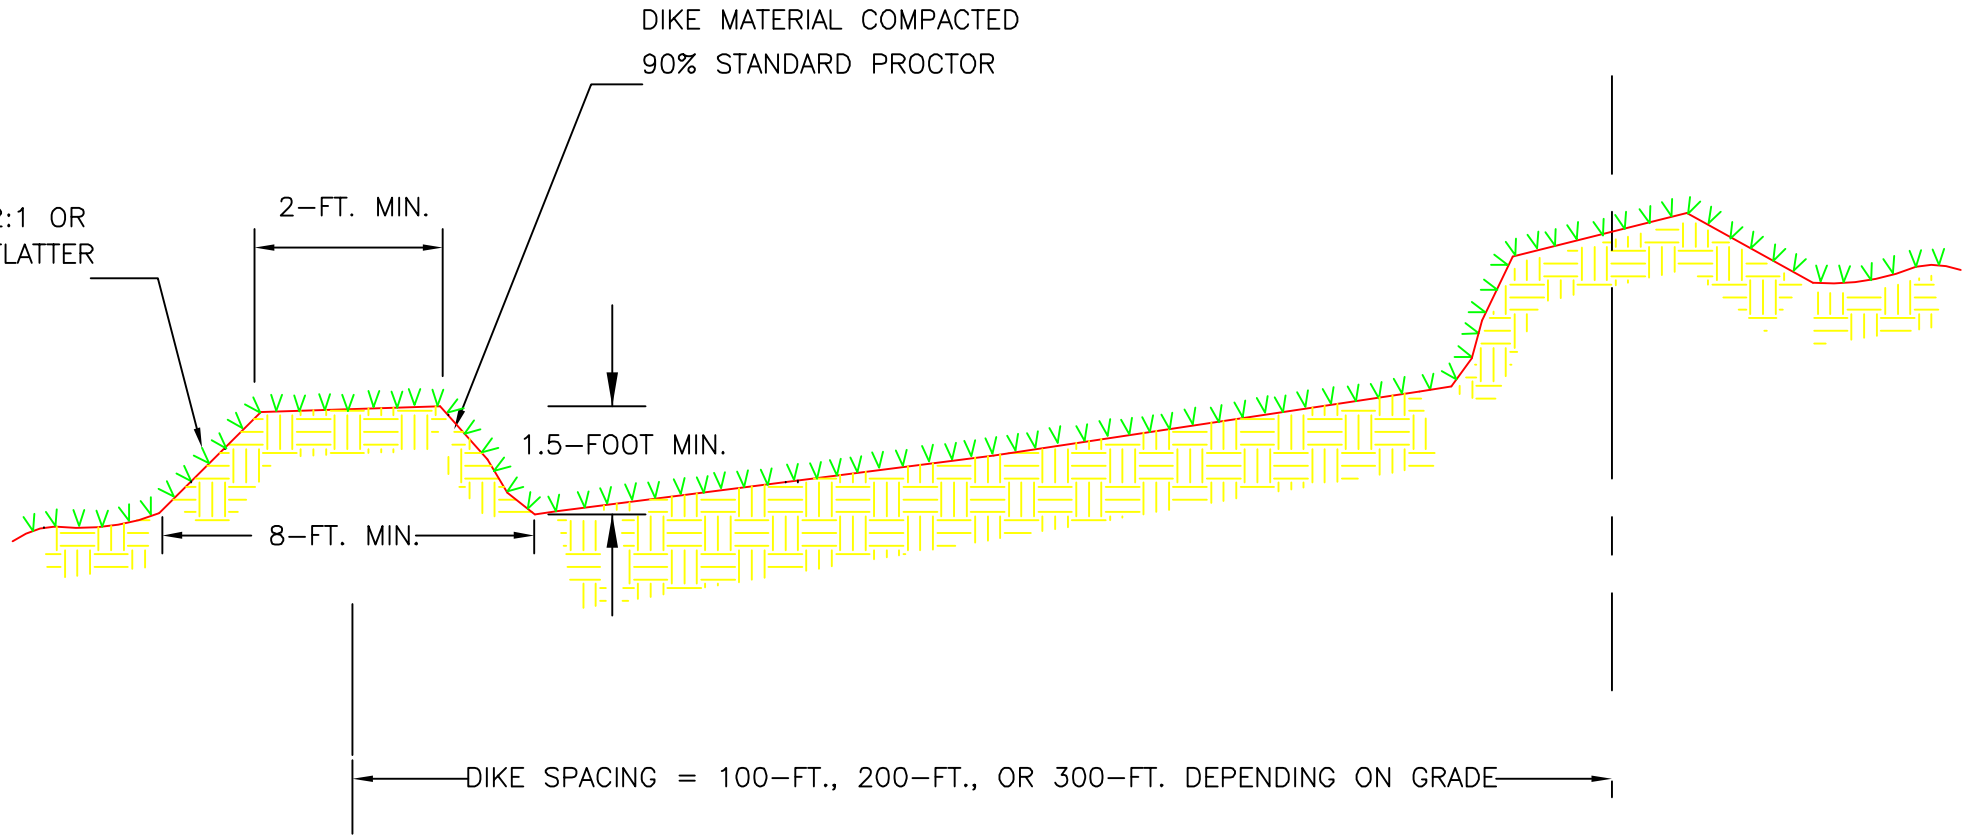

Greenville County
Storm Water Management

DIVERSION DIKE OR BERM

STANDARD DRAWING NO. RC–03A

APPROVED BY: _____ GREENVILLE COUNTY STORM WATER MANAGEMENT

January, 2013
DATE